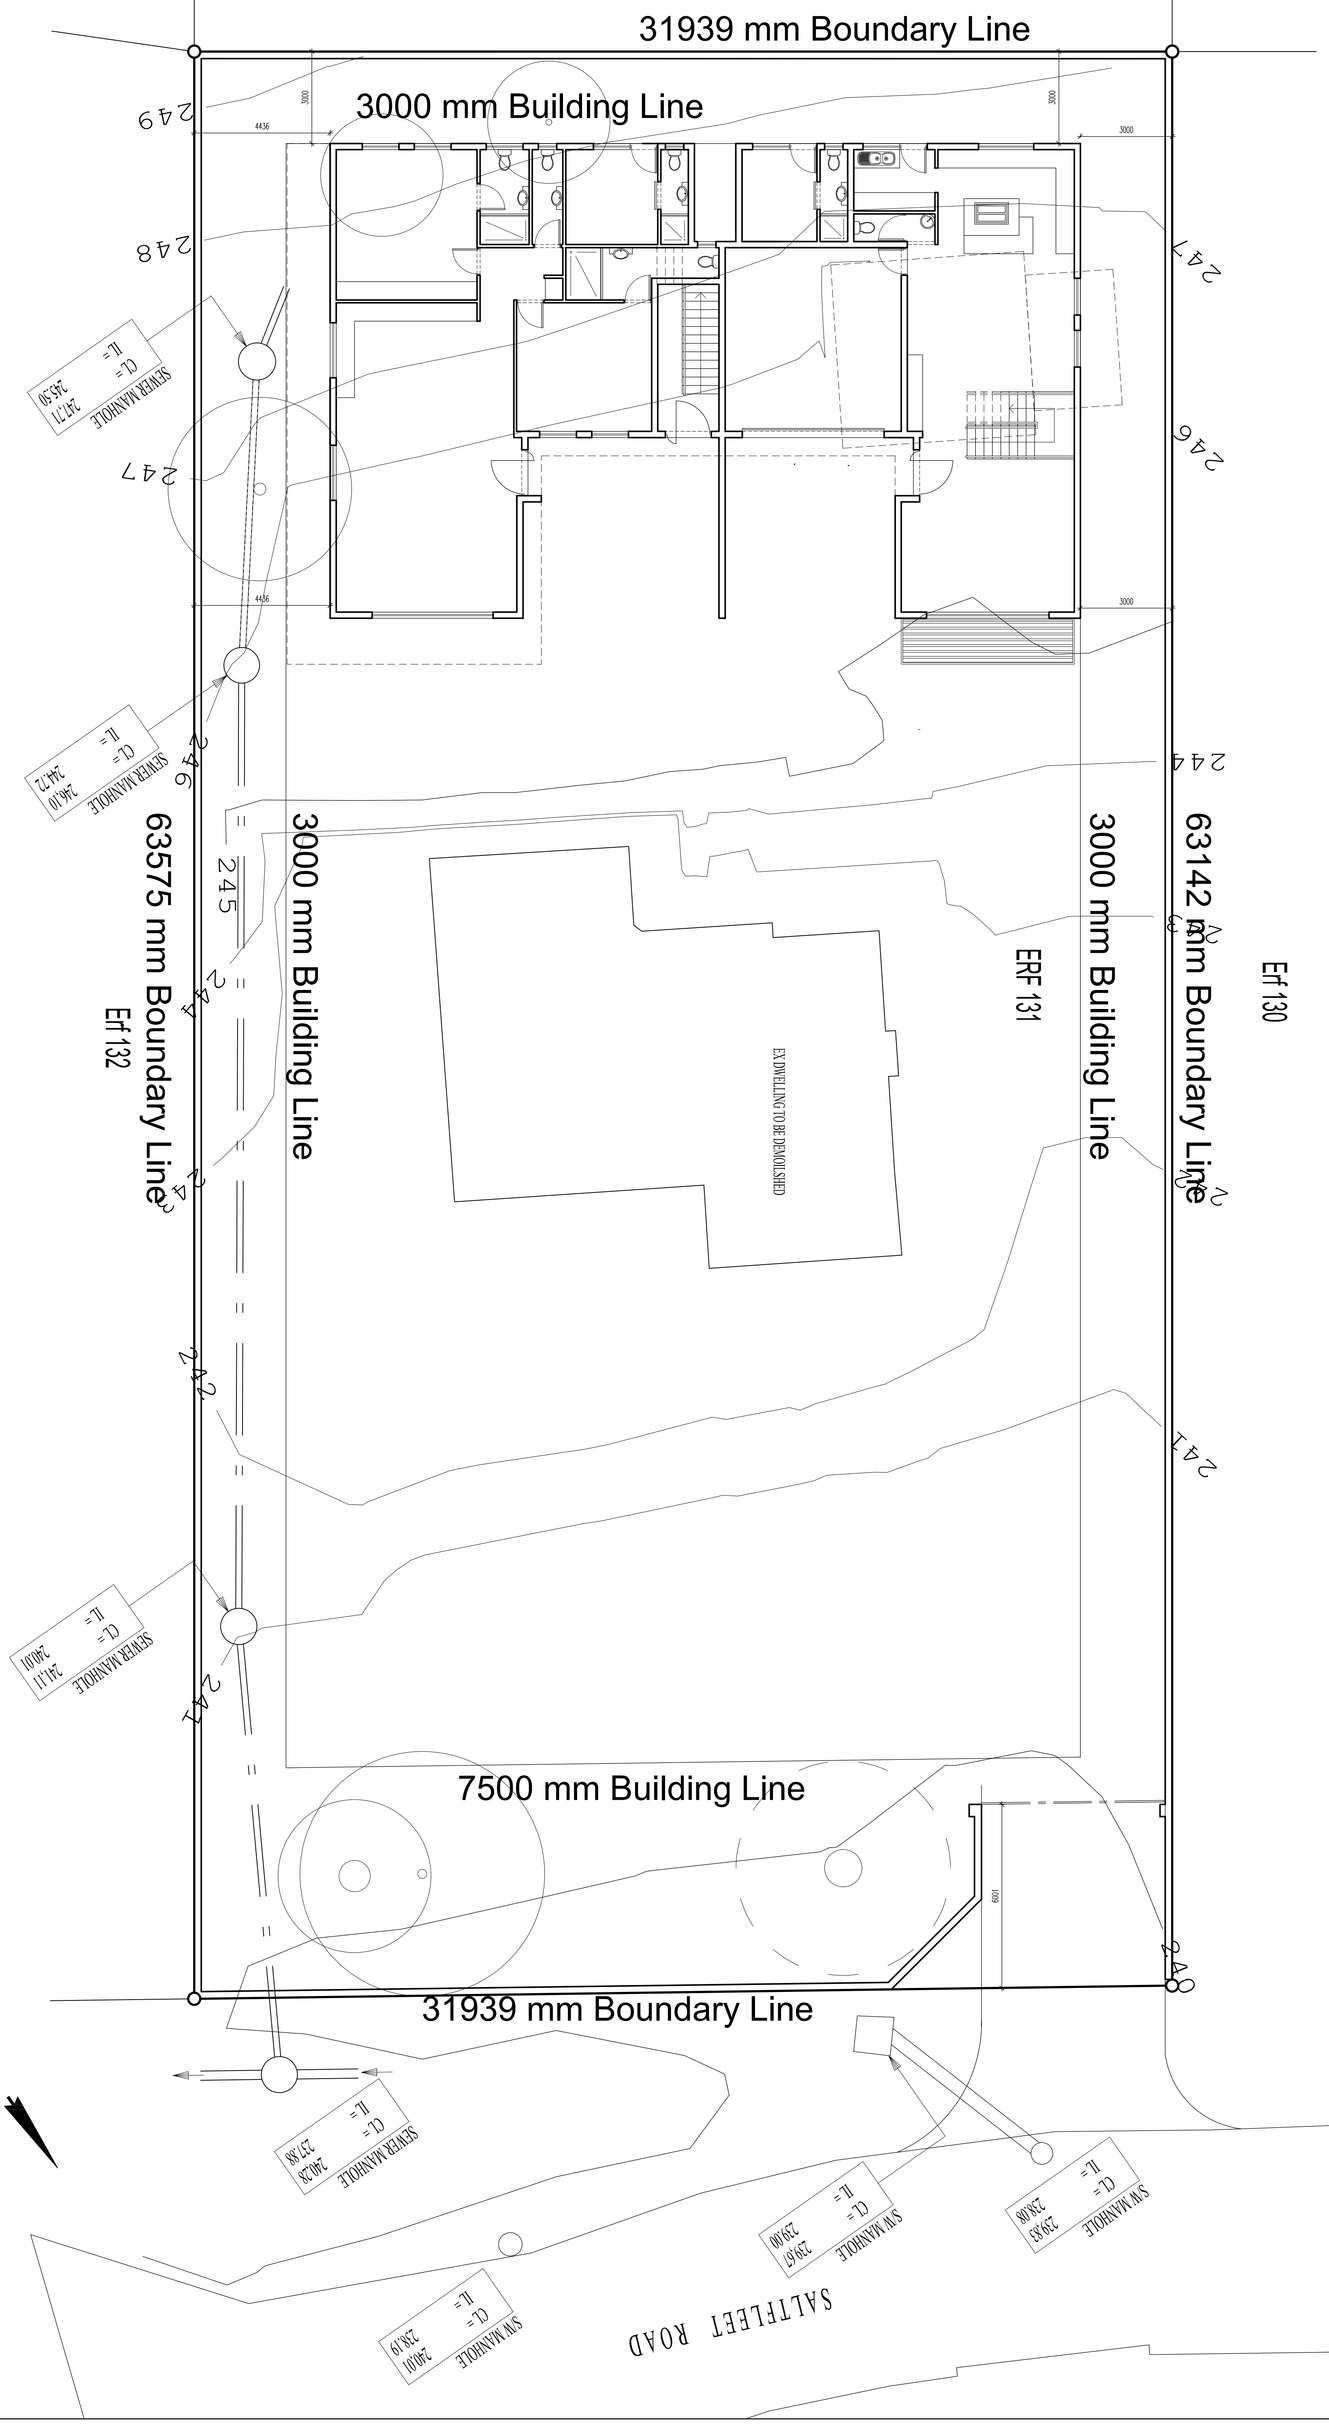

Site Plan
Scale 1:100

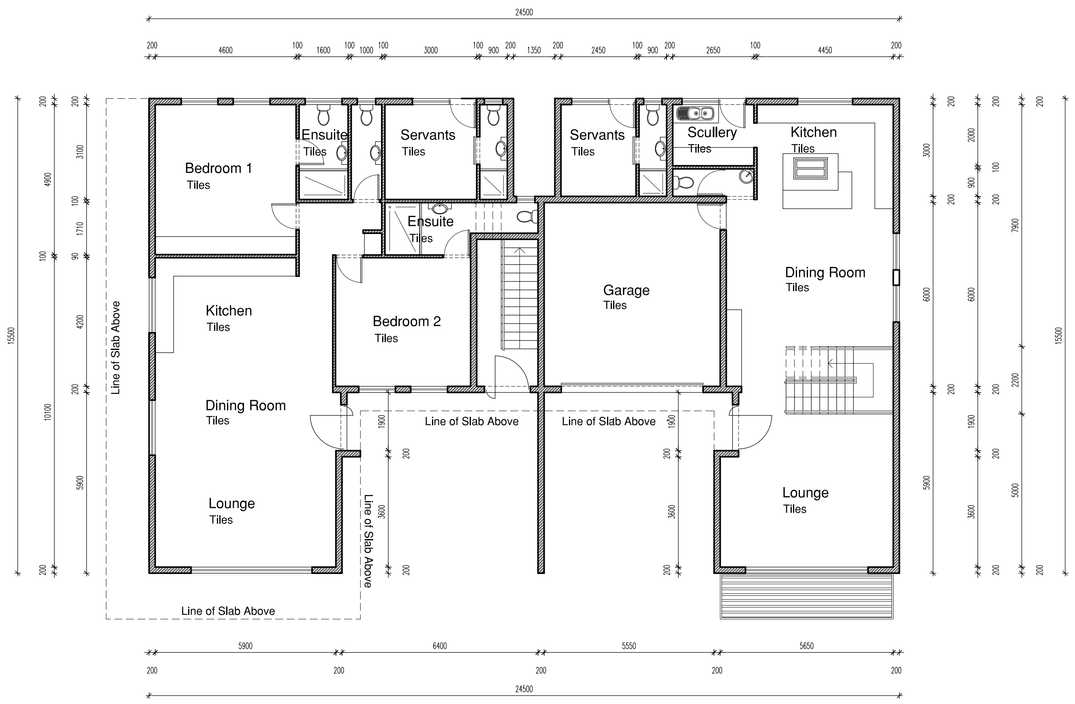

Ground Floor Plan
Scale 1:100

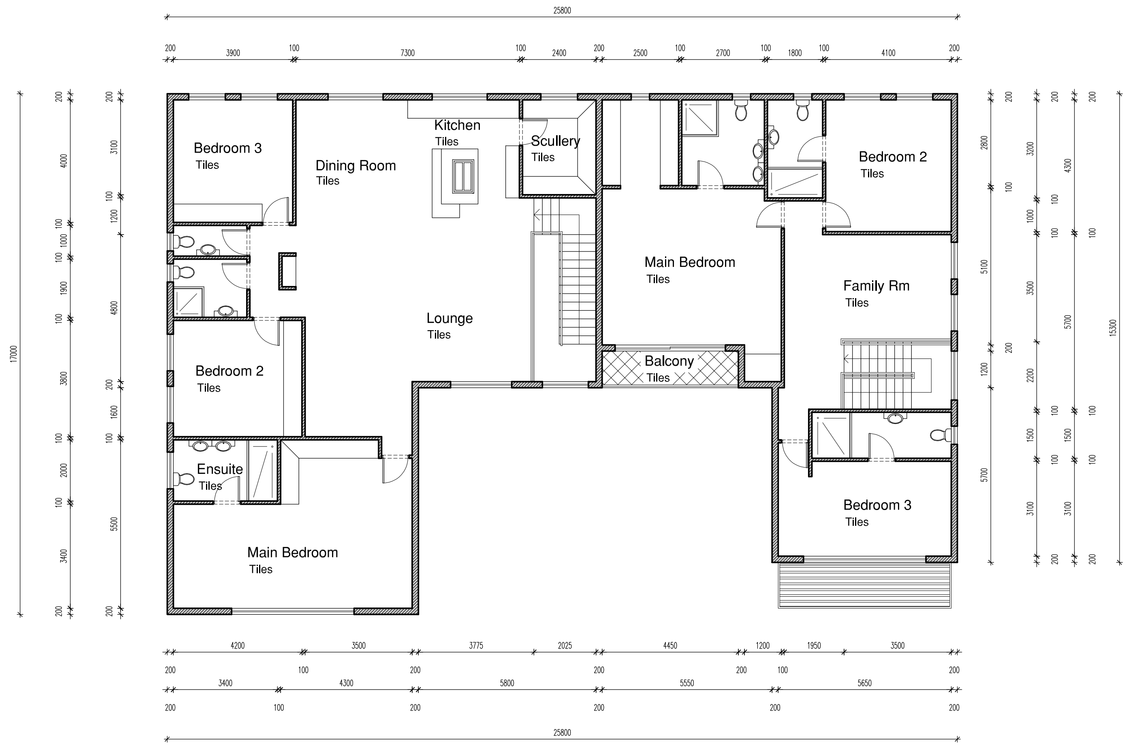

First Floor Plan
Scale 1:100

SEPIA CONSULTANTS
ARCHITECTURE + ENGINEERING + PROJECT MANAGEMENT
SUITE 57 ISLAND CIRCLE RIVERHORSE VALLEY
ISLAND OFFICES PARK BLOCK 1
3RD FLOOR SUITE NO 153
TEL: 031 207 5557
ENGINEERING: 083 649 3537
ARCHITECTS: 082 821 1825
EMAIL: PRAVEEN@SEPIA.CO.ZA
SACAP REGISTRATION NO: 21077/6 - REGISTERED TECH

SIGNATURE

PROJECT DESCRIPTION / OWNERS DETAILS:

The Crestlea Property Trust

Proposed New Residential Development
on Erf 131 Westville, at 40 Saltfleet Road, Westville.

OWNER ☐ / POWER OF ATTORNEY ☐

DRAWING TITLE: SHEET 1 OF 1

Sketch Drawing

Floor Plans, Site Plan.

SCALE:	DATE OF ISSUE:
1:100	28-05-2021
DRAWN BY:	CHECKED BY:
P.K	P.K
DRAWING NUMBER:	REVISION:
WD01_28May2021	.